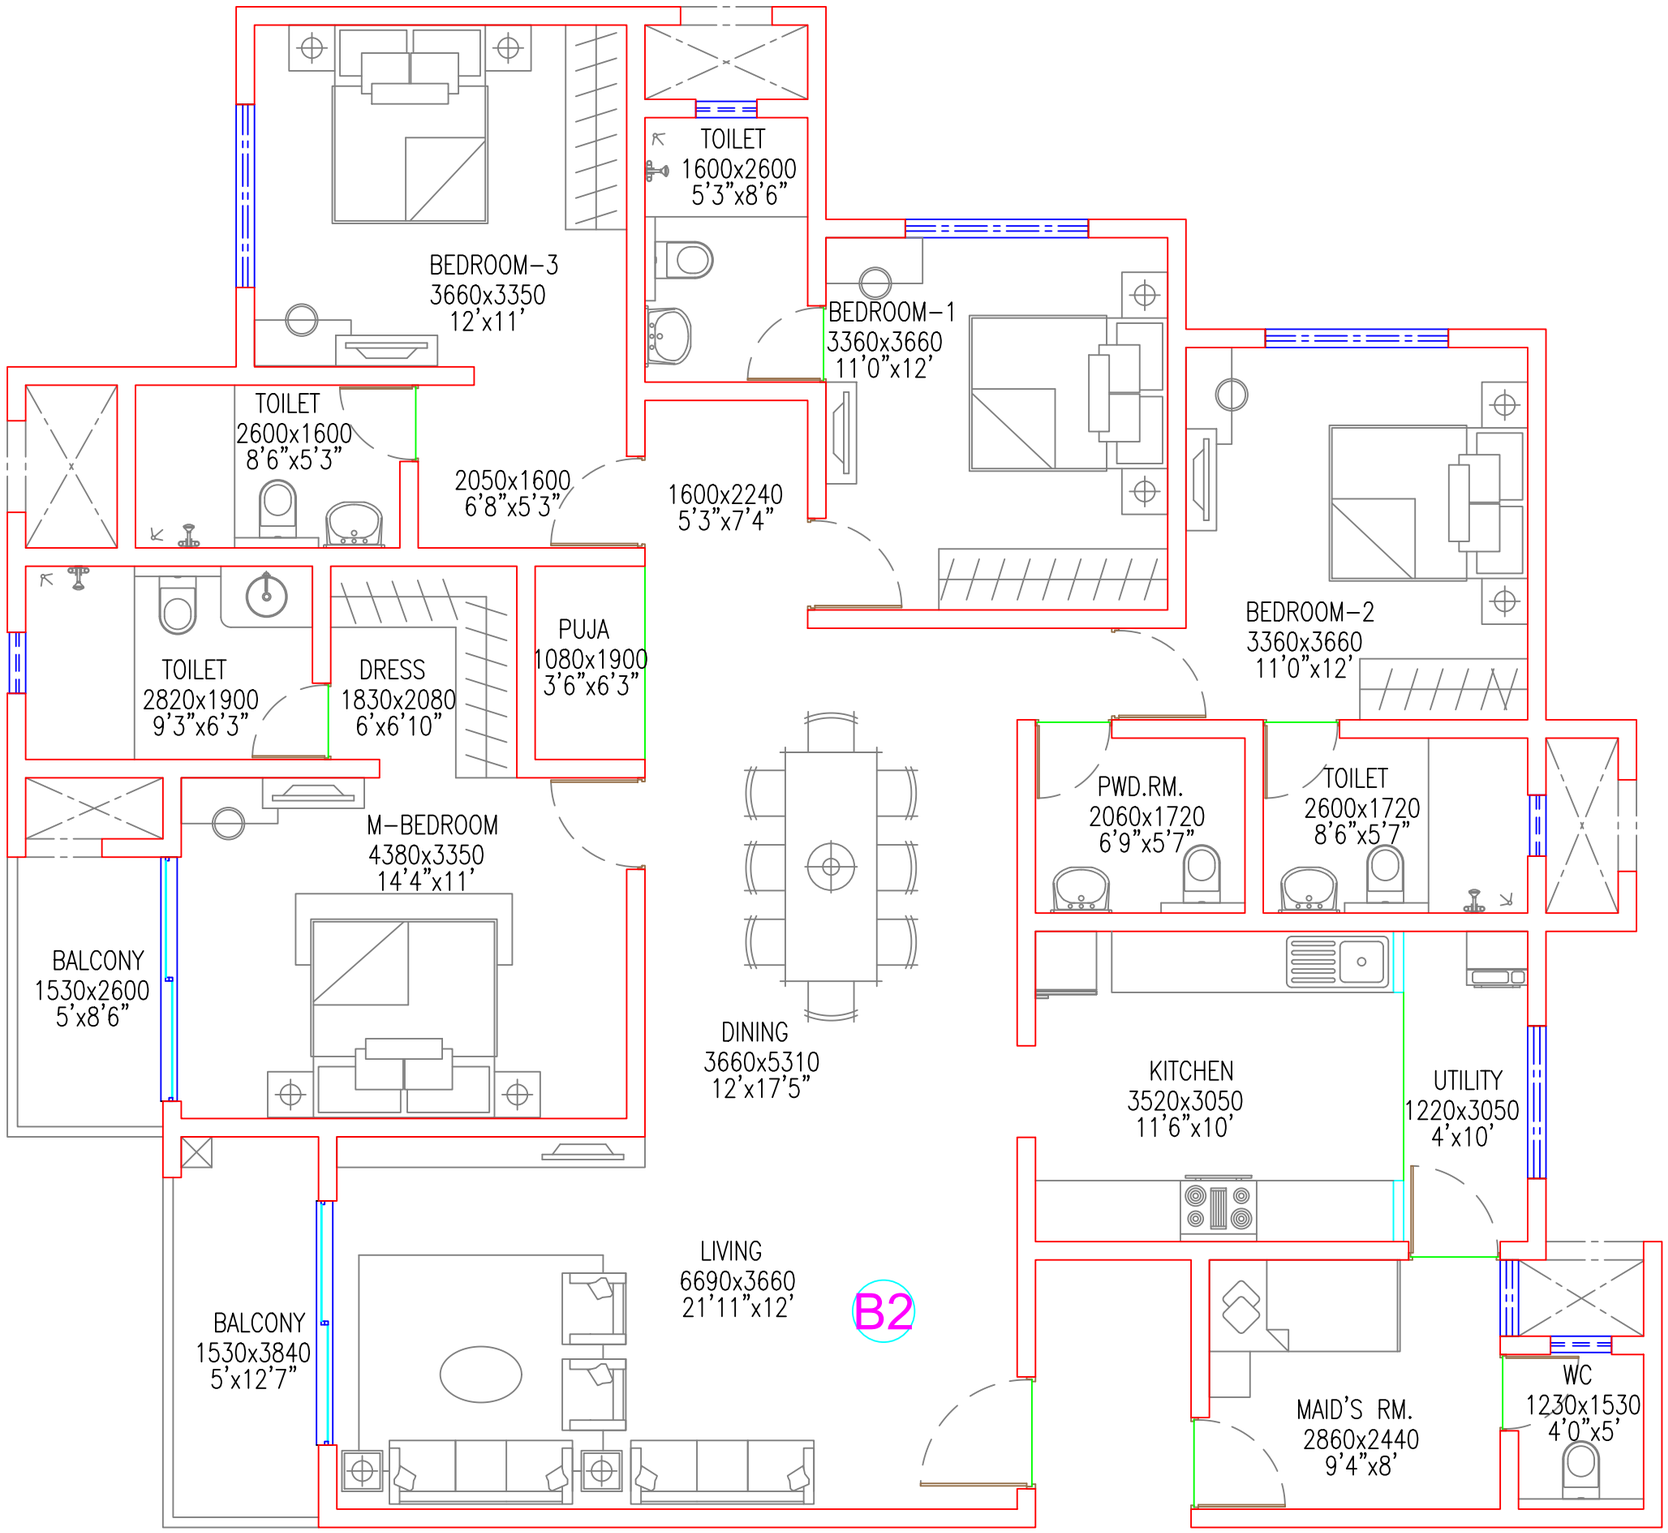

CURIP Centre for Urban and Rural Infrastructure planning enterprises An ISO Certified Company No.12, 4th Floor, J.P Avenue, Curve Road, Tasker Town, Near Indian Express Circle, Bengaluru -560070 Ph: 080-26718106, 42124024, Email : Projects@curip.in Website:www.curip.in	**PROJECT BY :** BANGALORE DEV. AUTHORITY. **CLIENT :**	**PROJECT:** PROPOSED RESIDENTIAL APARTMENT UNDER HOUSING SCHEME AT SY NO.104 OF DODDATHOGURU BANGALORE	**TITLE:** UNIT PLAN B2 (4 BHK)	**DRAWN BY:**	**CHECKED BY:** **DATE:**